


NR	DETINATOR	ANEXE	DEFUNCT	SUPRAFATA
LOT1	Most Ivacson Istvan	CS 3/260	IVACSON ISTVAN	5800mp
LOT2	Ferencz-Csibi Péter	A 2A/78	PUSKAS MARIA	5700mp
LOT3	IVÁCSON IMRE	A 3/122	ALBERT LAJOS	5700mp
LOT4	Ivacson Endre	A 2A/127	BALAZS K JANOS	5600mp
LOT5	Ivacson Endre	K2A/91	PORTIK ISTVAN	5800mp
LOT6	Laczko Istvan	N/N	REZERVA	5800mp
LOT7	Ferencz Cs Norbert	58456	BAKOS IMRE	7600mp
LOT8	Ferencz Cs Norbert	58454	BAKOS IMRE	3800mp
LOT9	Ferencz Cs Lorand			
	Ferencz Cs Norbert	T 3/15	BOGDAN FERENCZ	6168mp

PLAN PARCELAR
Scara 1:2000
Comuna : Remetea-Judetul Harghita
Mélike, Martonka
Parcele:60978

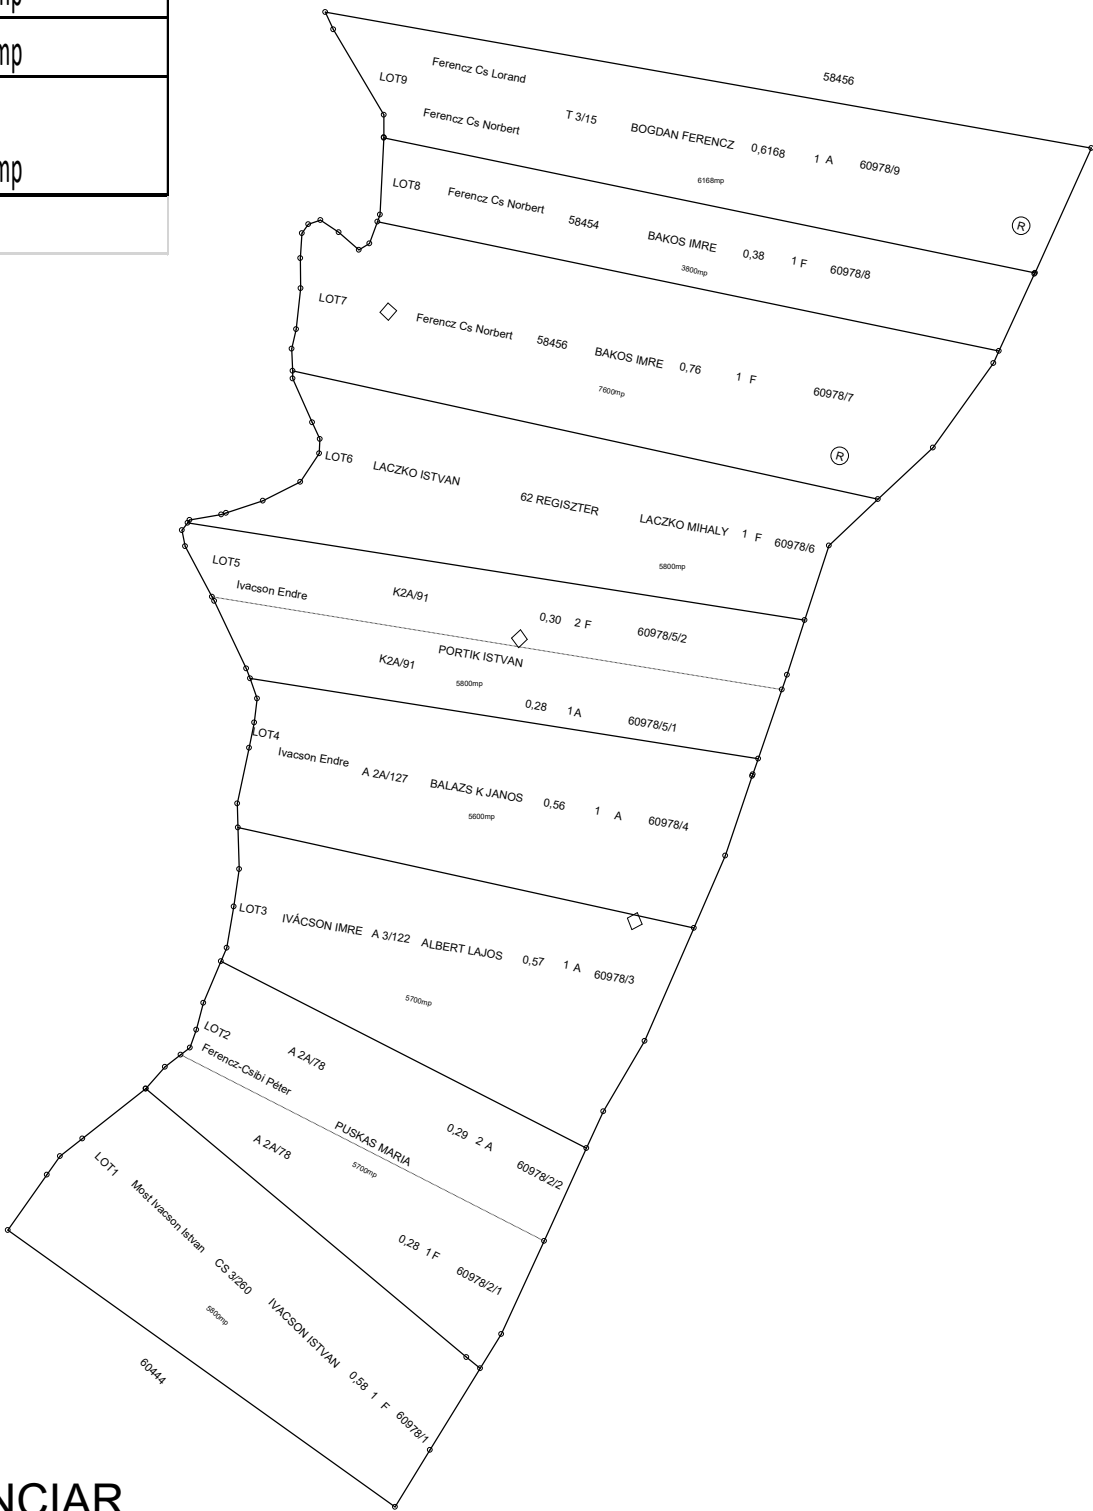

VIZAT,
COMISIA LOCALA DE FOND FUNCJAR
Presedinte Comisie: LACZKÓ-ALBERT ELEMÉR
Data
Stampila